FilmL.A., Inc.
6255 W Sunset Blvd, 12th Floor
Hollywood, CA 90028
t: (213)977-8600 - f: (213)977-8601
www.filmla.com

Summary Information

Permit No: F00164954-A **Type of Permit:** FILMING **Release Date:** 09/23/2020

Production Company	FOURTH WITCH HOLDINGS, INC
Insured Company Name	FOURTH WITCH HOLDINGS, INC
Contact Phone No. 1	(310) 461 4165
Contact Phone No. 2	
Fax	
Address	2401 BEVERLY BLVD LOS ANGELES, California 90057
Production Title	THE CRAFT
Type of Production	Feature

Producer	Nathan Kelly
Director	Zoe Lister Jones
1st AD	Stephanie Jaye Janesh
Production Manager	Nathan Kelly
FilmL.A. Coordinator	CJ Leavens
Location Manager	LUCAS NALEPINSKI
Primary Phone	Mobile - (310) 461 4165
Secondary Phone	
Location Assistant	Tony Garcia
Primary Phone	Mobile - 323-456-6310
Secondary Phone	

Fees

LA CITY DOT SIGN REMOVALS AND ENGINEERS	$348.00	**Total Permit Fee**	$459.00
FILMLA NON-REFUNDABLE FILM PERMIT RIDER FEE	$111.00	**Number of Locations**	2

NOT A PERMIT

FilmL.A., Inc.
6255 W Sunset Blvd, 12th Floor
Hollywood, CA 90028
t: (213)977-8600 - f: (213)977-8601
www.filmla.com

Summary Information — Location

Permit Number F00164954-A
Production Company FOURTH WITCH HOLDINGS, INC
Insured Company FOURTH WITCH HOLDINGS, INC
Production Title THE CRAFT

Location Manager LUCAS NALEPINSKI
Primary Phone Mobile - (310) 461 4165
Secondary Phone

Location Address W 5th St & S Lucerne Blvd, Los Angeles, CA, 90020

Location Type Intersection

Prep Dates 9/22/2020 - 9/22/2020 07:00 - 22:00 1 day

Film Dates 9/23/2020 - 9/23/2020 05:00 - 19:00 1 day

Open or Closed to the Public Open

Generic Conditions
*** MUST COMPLY WITH ATTACHED REOPENING PROTOCOL FOR MUSIC, TELEVISION AND FILM PRODUCTION: APPENDIX J EFFECTIVE AS OF FRIDAY, JUNE 12, 2020.***
THE CONSUMPTION OF ALCOHOLIC BEVERAGES AND THE USE OF DRUGS, INCLUDING MARIJUANA, ON LOCATION BY ANY CAST, CREW, OR INVITED GUESTS IS STRICTLY PROHIBITED.
*Certain service and personnel fees required by jurisdictional agencies are not collected by FilmL.A. Any such fees must be paid directly to the appropriate agency, and a separate invoice will be provided to the permittee.
All travel lanes and bike lanes shall be closed per the WATCH manual.
Community Survey Obtained
CROSSOVERS/CABLING ACROSS STREET I: Not allowed on street without prior approval.
Equipment staging and vehicles may park on one side of the street only.
Must comply with attached conditions
Must Maintain 5' Clearance on Sidewalks/Walkways
Must maintain local/emergency access
No cast or crew parking on area streets
No interference with merchant activity.
No stopping or setting up in front of merchants or residents without prior approval
Number of uniformed officers listed on the permit is a minimum requirement. Permittee remains responsible for deploying a sufficient number of uniformed officers to provide traffic and crowd control to ensure the safety of the film crew and the public.
Traffic control must be done in accordance w/MUTCD
Traffic Officers Required
Uniformed officers shall have a copy of the film permit in their possession and are required to confirm that all traffic control signage devices are in place.

Please see attached documents
5th (closure) btwn Lucerne bl & Plymouth bl - THE CRAFT.pdf
Windsor Square_September_2018.pdf

Equipment on Location

Type	Quantity
10 Ton Truck	2
5 Ton Truck	2
Cast/Crew vehicles	65
Cube Trucks	2
Generator	1
Honey Wagons	1
Motor Homes	2
Picture vehicles	1
Portable	1

Personnel on Location

Type	Quantity
Cast	10
Crew	80
FilmL.A. Monitor(s)	1
Off-Duty/Retired LAPD Officer(s)	2

DRAFT

FilmL.A., Inc.
6255 W Sunset Blvd, 12th Floor
Hollywood, CA 90028
t: (213)977-8600 - f: (213)977-8601
www.filmla.com

Summary Information — Location

Permit Number F00164954-A
Production Company FOURTH WITCH HOLDINGS, INC
Insured Company FOURTH WITCH HOLDINGS, INC
Production Title THE CRAFT

Location Manager LUCAS NALEPINSKI
Primary Phone Mobile - (310) 461 4165
Secondary Phone

restrooms	
Trailers	4
Vans	4

Filming Activities Camera on sticks; Crossovers in street; Drive ups & away; Equipment across street; Equipment on sidewalk & street; Equipment on sidewalk only.; Equipment on sidewalk, in curb lane & across street; Exterior Dialogue; Exterior establishing shots; Exterior models against scenery; Handheld equipment; Intermittent traffic control - 2 minutes standard; One picture vehicle; PREP WILL ONLY BE THE TRUCKS COMING INTO THE POSTING. HOURS FOR THIS ARE STILL TBD; W 5th St sign removed at corner of 5th & Lucerne Blvd;

Jurisdiction **Political:** Los Angeles City - Council District 04 **Police:** Los Angeles Police **Fire:** Los Angeles City Department

Thomas Guide **Page:** 633 **Grid:** F2

Approvals LOS ANGELES CITY DEPARTMENT OF TRANSPORTATION - SIGN & METER REMOVAL — Karina Chaki

Coordinator Note Person Responsible for Covid-19 Compliance: Edward Bates
Phone: 310-658-4008 or edward@tjesafeset.com

Coordinator Note FilmLA Monitor updated hire request
FilmLA Monitor required 9/23 0400-2200 (18 hours)
Monitor to follow from 5th St & Arden Blvd to
W 5th St & Lucerne Blvd and
617 S Lucerne Blvd
FilmLA Monitor required 9/22 0600-2200 (16 hours) at 5th and Lucerne only

Coordinator Note Rider A created to add LADOT sign removal to location.

Coordinator Note FILM SHOOT DATE: WED 9/23 (12PM - 10PM) LOCATION: 5TH ST AND LUCERNE BLVD - REMOVE 1 "5TH ST" SIGN ONLY AS SHOWN IN PICTURE BY 11AM ON WEDNESDAY 9/23 - REINSTALL 5TH ST SIGN TO THE POST ON THURSDAY 9/24 CONTACT: ELISA SMITH (213) 763-9000 F00164954-A

Parking

Base Camp
Location Type : Other Location
4350 Wilshire Blvd, Los Angeles, CA, 90005

Crew Parking
Location Type : Other Location
740 S Lucerne Blvd, Los Angeles, CA, 90005

NOT A PERMIT

FilmL.A., Inc.
6255 W Sunset Blvd, 12th Floor
Hollywood, CA 90028
t: (213)977-8600 - f: (213)977-8601
www.filmla.com

Summary Information — Location

Permit Number F00164954-A
Production Company FOURTH WITCH HOLDINGS, INC
Insured Company FOURTH WITCH HOLDINGS, INC
Production Title THE CRAFT

Location Manager LUCAS NALEPINSKI
Primary Phone Mobile - (310) 461 4165
Secondary Phone

Location Address 617 S Lucerne Blvd, Los Angeles, CA, 90005

Location Type Private Residence

Film Dates 9/23/2020 - 9/23/2020 05:00 - 22:00 1 day

Open or Closed to the Public Closed

Generic Conditions
*** MUST COMPLY WITH ATTACHED REOPENING PROTOCOL FOR MUSIC, TELEVISION AND FILM PRODUCTION: APPENDIX J EFFECTIVE AS OF FRIDAY, JUNE 12, 2020.***
THE CONSUMPTION OF ALCOHOLIC BEVERAGES AND THE USE OF DRUGS, INCLUDING MARIJUANA, ON LOCATION BY ANY CAST, CREW, OR INVITED GUESTS IS STRICTLY PROHIBITED.
*Certain service and personnel fees required by jurisdictional agencies are not collected by FilmL.A. Any such fees must be paid directly to the appropriate agency, and a separate invoice will be provided to the permittee.
All travel lanes and bike lanes shall be closed per the WATCH manual.
Community Survey Obtained
CROSSOVERS/CABLING ACROSS STREET I: Not allowed on street without prior approval.
Equipment staging and vehicles may park on one side of the street only.
Must comply with attached conditions
Must Maintain 5' Clearance on Sidewalks/Walkways
Must maintain local/emergency access
No cast or crew parking on area streets
No interference with merchant activity.
No stopping or setting up in front of merchants or residents without prior approval
Number of uniformed officers listed on the permit is a minimum requirement. Permittee remains responsible for deploying a sufficient number of uniformed officers to provide traffic and crowd control to ensure the safety of the film crew and the public.
Traffic control must be done in accordance w/MUTCD
Traffic Officers Required
Uniformed officers shall have a copy of the film permit in their possession and are required to confirm that all traffic control signage devices are in place.

Please see attached documents
Lucerne (closure) btwn Wilshire bl & 6th St - THE CRAFT.pdf
R20-080709 fourth witch holdings inc film 617 s lucerne.pdf
Windsor Square_September_2018.pdf

Equipment on Location

Type	Quantity
10 Ton Truck	2
5 Ton Truck	2
Cast/Crew vehicles	65
Cube Trucks	2
Generator	1
Honey Wagons	1
Motor Homes	2
Picture vehicles	1
Portable	1

Personnel on Location

Type	Quantity
Cast	10
Crew	80
FilmL.A. Monitor(s)	1
Off-Duty/Retired LAPD Officer(s)	2

NOT A PERMIT

FilmL.A., Inc.
6255 W Sunset Blvd, 12th Floor
Hollywood, CA 90028
t: (213)977-8600 - f: (213)977-8601
www.filmla.com

Summary Information — Location

Permit Number F00164954-A
Production Company FOURTH WITCH HOLDINGS, INC
Insured Company FOURTH WITCH HOLDINGS, INC
Production Title THE CRAFT

Location Manager LUCAS NALEPINSKI
Primary Phone Mobile - (310) 461 4165
Secondary Phone

restrooms	
Trailers	4
Vans	4

Filming Activities Camera on sticks; Crossovers in street; Drive by; Drive ups & away; Equipment across street; Equipment on sidewalk & street; Equipment on sidewalk only.; Equipment on sidewalk, in curb lane & across street; Exterior Dialogue; Exterior establishing shots; Exterior models against scenery; Handheld equipment; Intermittent traffic control - 2 minutes standard; will have a garden snake; One picture vehicle; 2 production trucks parked contra flow near location driveway;

Jurisdiction **Political:** Los Angeles City - Council District 04 **Police:** Los Angeles Police Department **Fire:** Los Angeles City

Thomas Guide **Page:** 633 **Grid:** F2

Coordinator Note Person Responsible for Covid-19 Compliance: Edward Bates
Phone: 310-658-4008 or edward@tjesafeset.com

Coordinator Note FilmLA Monitor updated hire request
FilmLA Monitor required 9/23 0400-2200 (18 hours)
Monitor to follow from 5th St & Arden Blvd to
W 5th St & Lucerne Blvd and
617 S Lucerne Blvd

Coordinator Note Rider A also created to add animal permit to location.

Parking

Base Camp Location Type : Other Location	4350 Wilshire Blvd, Los Angeles, CA, 90005	**Crew Parking** Location Type : Other Location	740 S Lucerne Blvd, Los Angeles, CA, 90005

NOT A PERMIT

Permit #F00164954-A

SYMBOL LEGEND	
●	= 28" TRAFFIC CONE / 36" DELINEATOR
	= TYPE I BARRICADE W/ SIGN
	= TYPE III BARRICADE
	= TYPE III BARRICADES W/ SIGN
	= FLASHING ARROW BOARD
	= HIGH LEVEL WARNING DEVICE
Ⓢ	= SIGNALIZED INTERSECTION
	= EXISTING DRIVEWAY
	= DIRECTION OF TRAFFIC

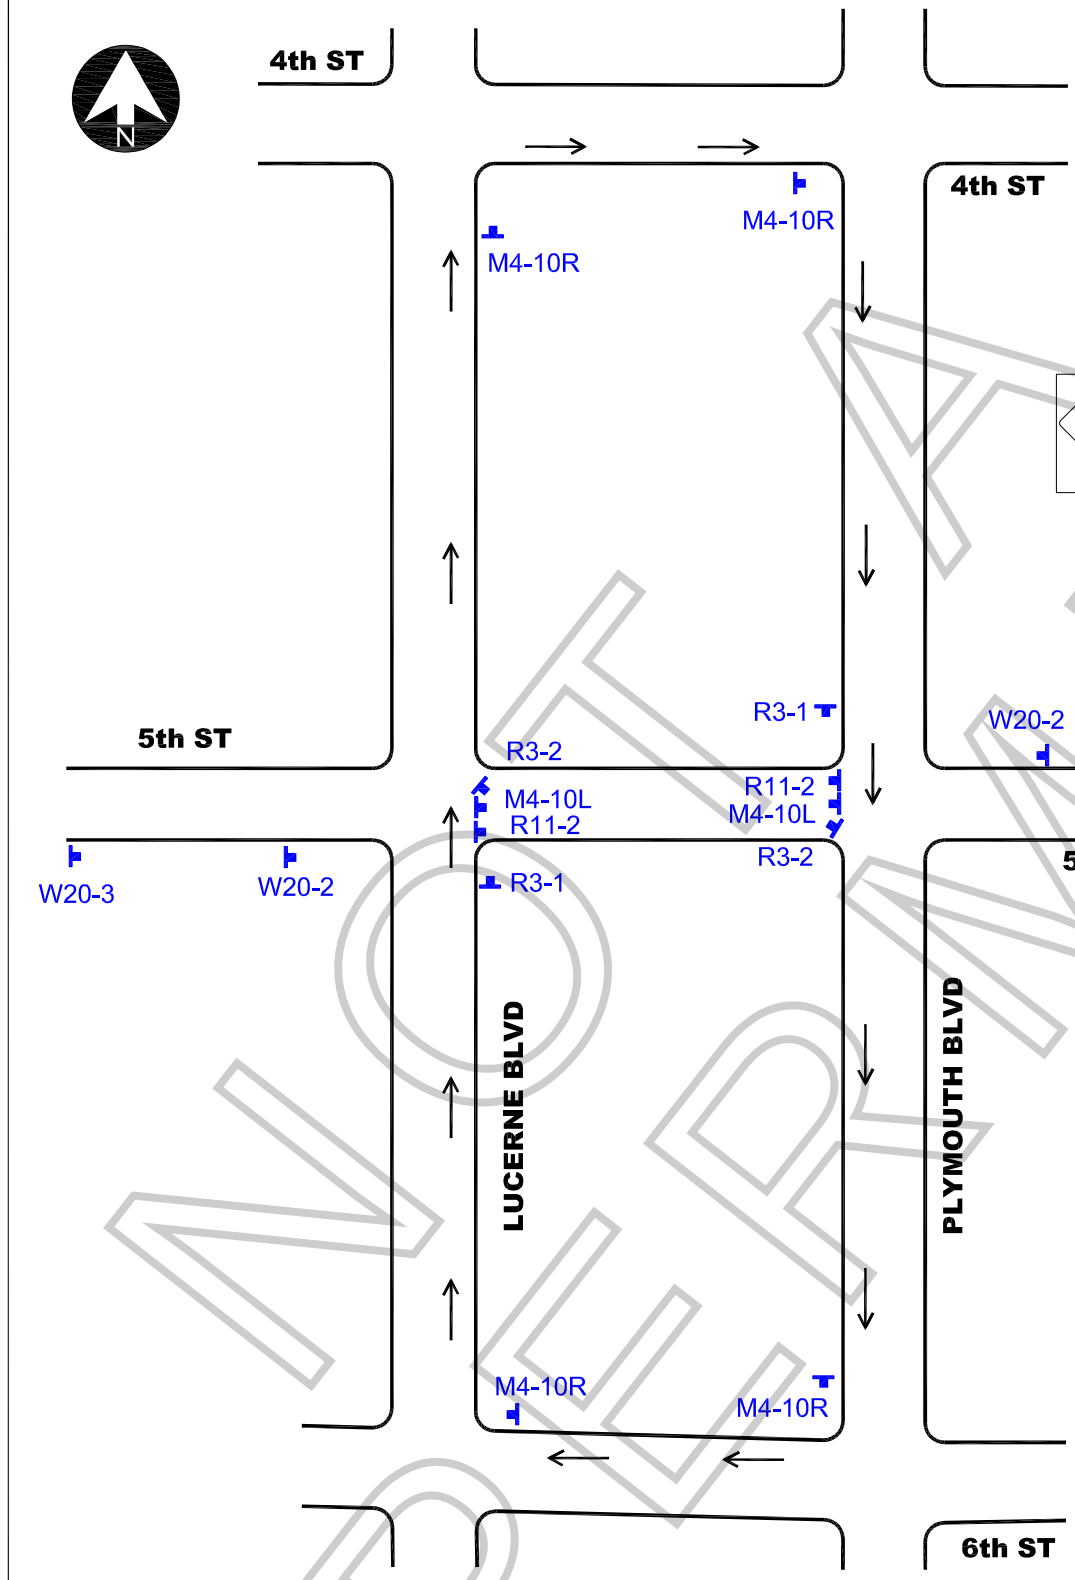

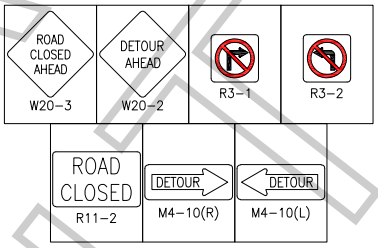

ALL TRAFFIC CONTROL WILL BE INSTALLED TO MEET OR EXCEED THE MOST CURRENT CAMUTCD AND WATCH MINIMUM REQUIREMENTS

NOT A PERMIT

WORK ZONE TRAFFIC CONTROL PLAN GENERAL NOTES

1. ALL SIGNING, STRIPING, AND TRAFFIC CONTROL DEVICES SHALL SHALL BE IN ACCORDANCE WITH THE LASTEST EDITIONS OF THE CALIFORNIA MANUAL ON UNIFORM TRAFFIC CONTROL DEVICES (CAMUTCD), W.A.T.C.H. MANUAL, CALTRANS STANDARDS PLANS, CALTRANS STANDARD SPECIFICATIONS, AND/OR AS DIRECTED BY THE PERMIT ENGINEER.
2. THERE WILL BE NO INTERFERENCE WITH TRAFFIC SIGNALS OR CROSSWALKS.
3. CONES WILL BE 28" MINIMUM HEIGHT AND HAVE REFLECTORIZED SLEEVES FOR NIGHT WORK.
4. POLICE WILL DIRECT TRAFFIC IF NECESSARY.

DATE & TIME:
9-23-2020
07:00 HOURS TO 19:00 HOURS

TCP FOR:
FOURTH WITCH HOLDINGS, INC.
"THE CRAFT"

LOCATION:
5TH ST CLOSURE)
BTW LUCERNE BL & PLYMOUTH BL
CITY OF LOS ANGELES, CA

TCP PREPARED BY:
JCL TRAFFIC SERVICES
500 S. GREENWOOD AVE
MONTEBELLO, CA 90640
Ph: (213) 622-9775
C31-CA Lic # 805357

CONTACT(S):
LUCAS NALEPINSKI
PH# 617.283.3156

ELISA SMITH
OFFICE# 213.763.9000

DATE	REVSIONS

DRAFTER: M ARGUMEDO
SCALE: N.T.S.
FILM LA: C J LEAVENS
SHEET: 1 OF 1

SPECIAL FILMING CONDITIONS
WINDSOR SQUARE

The Special Filming Conditions described below will be included in the terms and conditions of permits issued for filming in this area and are in addition to the standard terms and conditions applicable to filming permits generally. While these Special Filming Conditions will be included as terms if a permit for filming in this area is issued, they are not intended to, and do not, establish the criteria or standards for determining whether or not a particular permit (or permits) will be issued for this area. The decision whether or not a particular permit (or permits) will be issued is vested in the discretion of the appropriate City or County department or their designees (including FilmL.A., Inc.), to be exercised consistent with public health, safety and general welfare, and applicable land-use ordinances.

- **FilmL.A., Inc. will evaluate all requests for permits in this area using the following criteria:** Frequency of filming per block near the requested location and parking areas – Duration and frequency of recent filming – Proximity of concurrent filming activities – Historical use – Recent problems or complaints – Number of filming days requested – Company size – Proposed activities (effects, excessive noise, cranes, etc.) – any other criteria that may be relevant to the specific situation. ***NO PERMITS FOR THIS AREA SHOULD BE ASSUMED TO BE AVAILABLE WITHOUT THE ABOVE REVIEW.***

- **Affected residents must be notified at least two (2) days in advance of the first day of filming or the first day of any substantial set preparation.** *Permit request must be submitted to FilmL.A. at least three (3) days in advance.*

- **Filming in the Windsor Square (bounded by Arden Boulevard, Beverly Boulevard, Van Ness Avenue and Wilshire Boulevard) requires that notification be given to the representative of that Homeowners' Association.** *The current contact is Katie Badami kbadamiWindsorSquareFilming@gmail.com (213) 494-1632.*

- **Weekend and holiday filming is generally prohibited, unless approved by the Permit Authority.**

- **A FilmL.A. Monitor will be assigned to encourage compliance with the permit and conditions.** The Monitor will generally arrive at the designated location 1 hour prior to the permit start time to note proper arrival time and remain with the production company during all filming-related activities and ensure proper departure time.

- **Personal vehicles of cast/crew are not permitted to park on area streets.** Off-site parking must be arranged by the production company and cast/crew must be shuttled to and from the location.

- **Parking of production equipment is limited to one side of the street.** Film company vehicles shall not interfere with gardeners' activities, trash pick up, safe use of the streets or access to resident driveways, unless approved by the affected residents.

- **The standard residential requirement prohibiting arrival before 7:00 a.m. and departure after 10:00 p.m., Monday through Friday, must be strictly adhered to.** An extension of the standard filming hours requires that affected residents be surveyed to identify neighborhood concerns and the approved hours and days but must be specifically indicated on the permit.

- **Sidewalks must be kept clear at all times.**

- **Craft service set ups, food preparation tables and dining tables are prohibited on sidewalks or parkways and must be out of public view.**

- **Generator(s) with the proper noise shield shall only be parked in front of the location house, or in front of houses that have approved this activity**.

- Cast and crew shall be informed of the provisions of the **Filmmakers' Code of Professional Responsibility.**

FILMLA INC. PERMIT

Permit #F00164954-A

ALL TRAFFIC CONTROL WILL BE INSTALLED TO MEET OR EXCEED THE MOST CURRENT CAMUTCD AND WATCH MINIMUM REQUIREMENTS

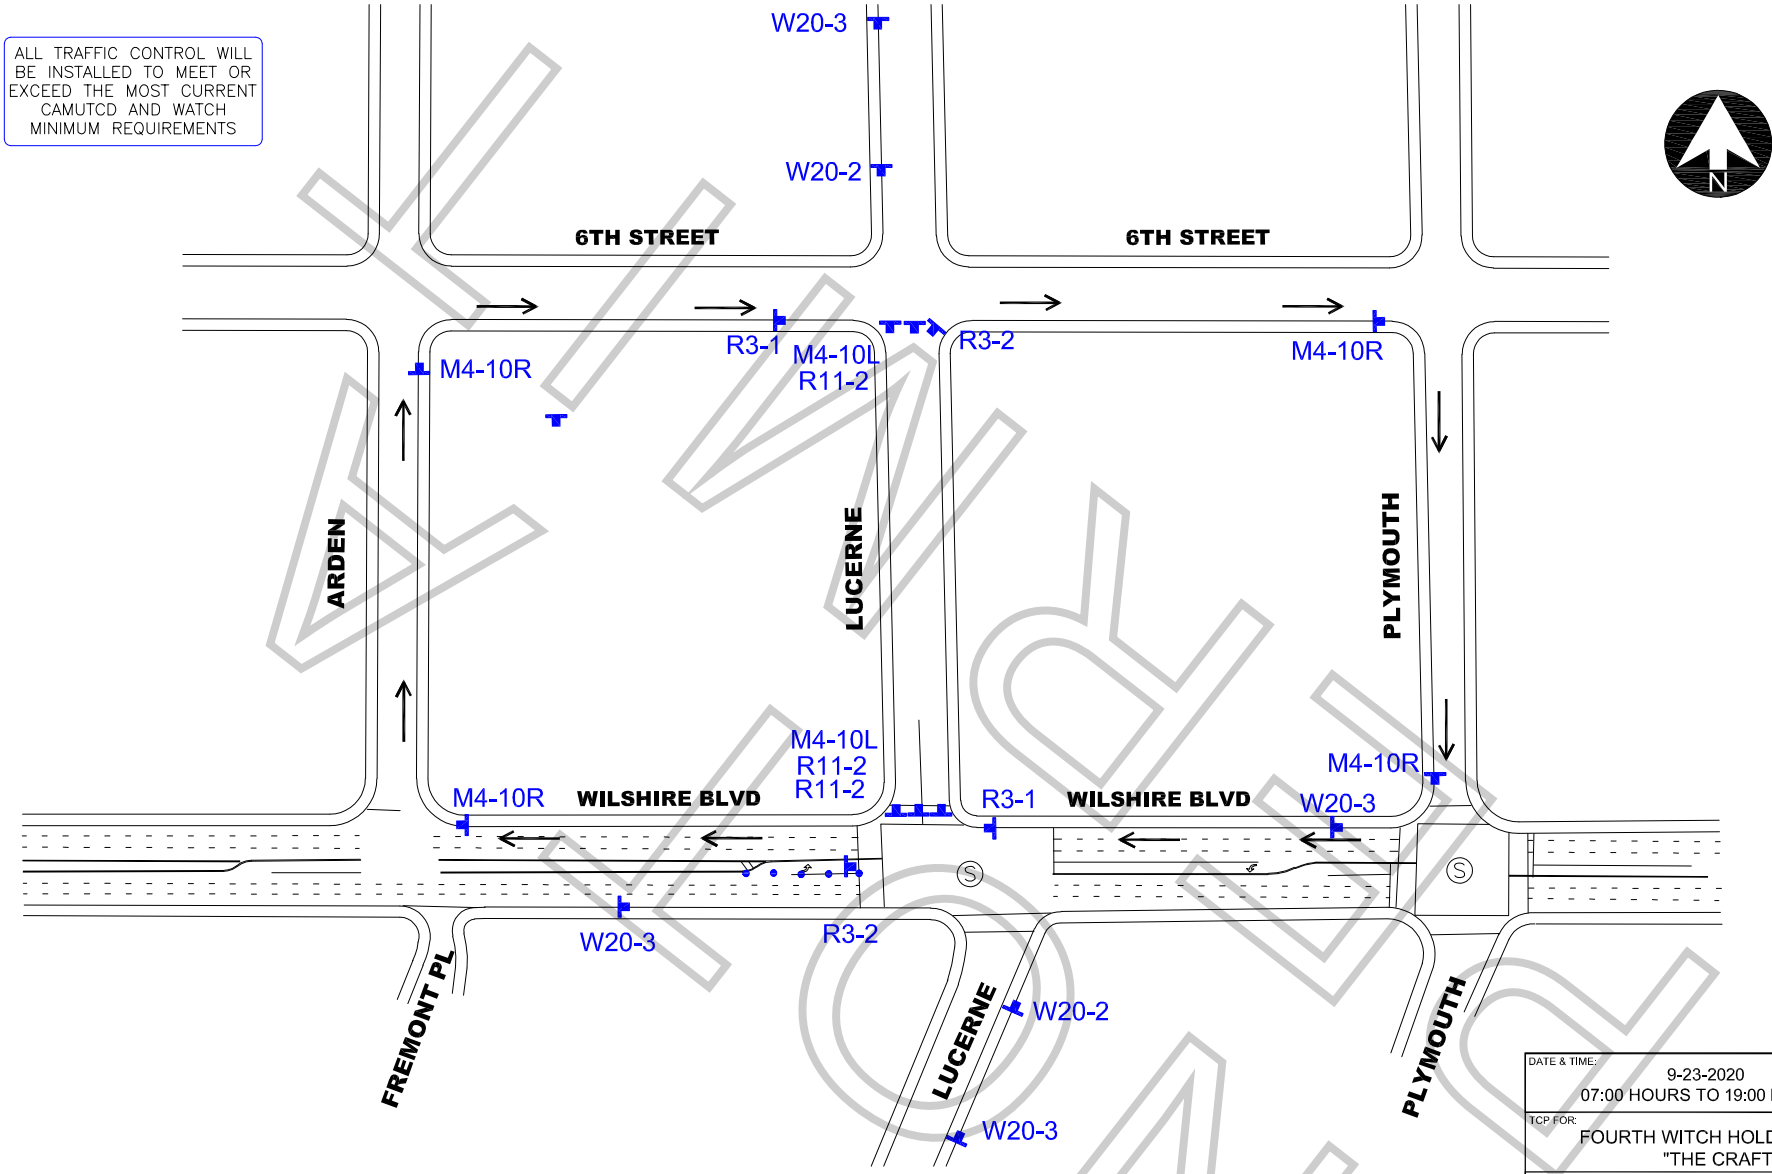

WORK ZONE TRAFFIC CONTROL PLAN GENERAL NOTES

1. ALL SIGNING, STRIPING, AND TRAFFIC CONTROL DEVICES SHALL SHALL BE IN ACCORDANCE WITH THE LASTEST EDITIONS OF THE CALIFORNIA MANUAL ON UNIFORM TRAFFIC CONTROL DEVICES (CAMUTCD), W.A.T.C.H. MANUAL, CALTRANS STANDARDS PLANS, CALTRANS STANDARD SPECIFICATIONS, AND/OR AS DIRECTED BY THE PERMIT ENGINEER.
2. THERE WILL BE NO INTERFERENCE WITH TRAFFIC SIGNALS OR CROSSWALKS.
3. CONES WILL BE 28" MINIMUM HEIGHT AND HAVE REFLECTORIZED SLEEVES FOR NIGHT WORK.
4. POLICE WILL DIRECT TRAFFIC IF NECESSARY.

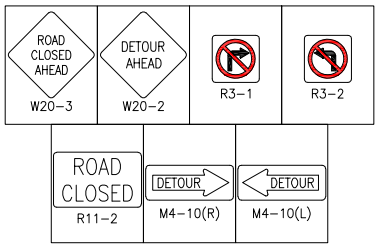

SYMBOL LEGEND	
●	= 28" TRAFFIC CONE / 36" DELINEATOR
▬	= TYPE I BARRICADE W/ SIGN
⊢	= TYPE III BARRICADE
⊢	= TYPE III BARRICADES W/ SIGN
	= FLASHING ARROW BOARD
	= HIGH LEVEL WARNING DEVICE
Ⓢ	= SIGNALIZED INTERSECTION
	= EXISTING DRIVEWAY
	= DIRECTION OF TRAFFIC

DATE & TIME:
9-23-2020
07:00 HOURS TO 19:00 HOURS

TCP FOR:
FOURTH WITCH HOLDINGS, INC.
"THE CRAFT"

LOCATION:
LUCERNE BL (CLOSURE)
BTW WILSHIRE BL & 6TH STREET
CITY OF LOS ANGELES, CA

TCP PREPARED BY:
JCL TRAFFIC SERVICES
500 S. GREENWOOD AVE
MONTEBELLO, CA 90640
Ph: (213) 622-9775
C31-CA Lic # 805357

CONTACT(S):
LUCAS NALEPINSKI
PH# 617.283.3156

ELISA SMITH
OFFICE# 213.763.9000

DATE	REVSIONS

DRAFTER: M ARGUMEDO
SCALE: N.T.S.
FILM LA:
C J LEAVENS
SHEET: 1 OF 1

Permit #F00164954-A

City of Los Angeles Animal Services Permits Office

3201 Lacy Street, Los Angeles, CA 90018

(323) 224-0927

Receipt Number: **R20-080709**

Receipt Date: **Tuesday, September 22, 2020**

Person Information: ELISA SMITH
214 MAIN ST 287
EL SEGUNDO, CA 90245

PID: P1141204

Received From: WADE STEVENS Check No: 9703 Phone: (213) 763-9000

Item:	Animal ID:	Reference No:	Price:	Each:	Amount:
PMT AML FLM		617 S LUCERNE BLVD	$680.00	1	$680.00

	Total Fees Due:	**$680.00**
Payments:	Cash:	$0.00
	Check:	$0.00
	Credit Card:	$680.00
	Total Payments Received:	**$680.00**

Thank You!

Change:	$0.00
Balance Due:	$0.00

NOT A PERMIT

Shelter Hours

Tuesday through Saturday - 8:00 AM to 5:00 PM and Sundays - 11:00AM to 5:00PM

All Shelters are CLOSED Mondays and Holidays

Clerk: PERMITS mfiscal Transaction Date: 09/22/20 Print Date/Time: 9/22/2020 5:19:52PM

LIMITED EXCHANGE POLICY

Refunds - No refunds or guarantees. This includes adoption, microchip, and spay/neuter fees.
Returns & Exchanges - Returns must be made within 10 days of the adoption date. You will have 31 days from the adoption date to select a new pet. If the adoption fees of a subsequently selected pet are greater than the original, the adopter shall pay the difference. No refund shall be made if the price of the newly adopted pet is less than the amount paid for the original pet. After the adoption process of a pet is completed, any fees paid for treatment, diagnostics, hospitalization, boarding, prescriptions, etc., are the responsibility of the new owner. These costs are not refundable and are not reimbursable if the pet is returned for an exchange. License fees are non-refundable and non-transferable except in the event of an exchange when the license may be transferred to the newly selected pet if applicable.

I **acknowledge that I have reviewed and understand the Adoption Policy and Agreement. With my agreement to this adoption, signed adoption receipt, I hereby release the City of Los Angeles, its employees and agent from any liability and claim that I may have, whether known or unknown, now or in the future, in connection with my adoption, ownership and disposal of any animal adopted from the City of Los Angeles Department of Animal Services.**

Protect your companion animal. The Department of Animal Services offers microchips and national registration for only $15.00 per cat or dog.

Free Veterinary Examination: I hereby certify that this (dog/cat) has been examined by me and found (fit/unfit).

SIGNATURE _____ DATE: _____

VETERINARIAN'S SIGNATURE _____ DATE: _____

NOT A PERMIT

Shelter Hours

Tuesday through Saturday - 8:00 AM to 5:00 PM and Sundays - 11:00AM to 5:00PM

All Shelters are CLOSED Mondays and Holidays

Clerk: PERMITS mfiscal

Transaction Date: 09/22/20

Print Date/Time: 9/22/2020 5:19:52PM

SPECIAL FILMING CONDITIONS
WINDSOR SQUARE

The Special Filming Conditions described below will be included in the terms and conditions of permits issued for filming in this area and are in addition to the standard terms and conditions applicable to filming permits generally. While these Special Filming Conditions will be included as terms if a permit for filming in this area is issued, they are not intended to, and do not, establish the criteria or standards for determining whether or not a particular permit (or permits) will be issued for this area. The decision whether or not a particular permit (or permits) will be issued is vested in the discretion of the appropriate City or County department or their designees (including FilmL.A., Inc.), to be exercised consistent with public health, safety and general welfare, and applicable land-use ordinances.

- **FilmL.A., Inc. will evaluate all requests for permits in this area using the following criteria:** Frequency of filming per block near the requested location and parking areas – Duration and frequency of recent filming – Proximity of concurrent filming activities – Historical use – Recent problems or complaints – Number of filming days requested – Company size – Proposed activities (effects, excessive noise, cranes, etc.) – any other criteria that may be relevant to the specific situation. ***NO PERMITS FOR THIS AREA SHOULD BE ASSUMED TO BE AVAILABLE WITHOUT THE ABOVE REVIEW.***

- **Affected residents must be notified at least two (2) days in advance of the first day of filming or the first day of any substantial set preparation.** *Permit request must be submitted to FilmL.A. at least three (3) days in advance.*

- **Filming in the Windsor Square (bounded by Arden Boulevard, Beverly Boulevard, Van Ness Avenue and Wilshire Boulevard) requires that notification be given to the representative of that Homeowners' Association.** *The current contact is Katie Badami kbadamiWindsorSquareFilming@gmail.com (213) 494-1632.*

- **Weekend and holiday filming is generally prohibited, unless approved by the Permit Authority.**

- **A FilmL.A. Monitor will be assigned to encourage compliance with the permit and conditions.** The Monitor will generally arrive at the designated location 1 hour prior to the permit start time to note proper arrival time and remain with the production company during all filming-related activities and ensure proper departure time.

- **Personal vehicles of cast/crew are not permitted to park on area streets.** Off-site parking must be arranged by the production company and cast/crew must be shuttled to and from the location.

- **Parking of production equipment is limited to one side of the street.** Film company vehicles shall not interfere with gardeners' activities, trash pick up, safe use of the streets or access to resident driveways, unless approved by the affected residents.

- **The standard residential requirement prohibiting arrival before 7:00 a.m. and departure after 10:00 p.m., Monday through Friday, must be strictly adhered to.** An extension of the standard filming hours requires that affected residents be surveyed to identify neighborhood concerns and the approved hours and days but must be specifically indicated on the permit.

- **Sidewalks must be kept clear at all times.**

- **Craft service set ups, food preparation tables and dining tables are prohibited on sidewalks or parkways and must be out of public view.**

- **Generator(s) with the proper noise shield shall only be parked in front of the location house, or in front of houses that have approved this activity**.

- Cast and crew shall be informed of the provisions of the **Filmmakers' Code of Professional Responsibility.**

FILMLA INC. PERMIT